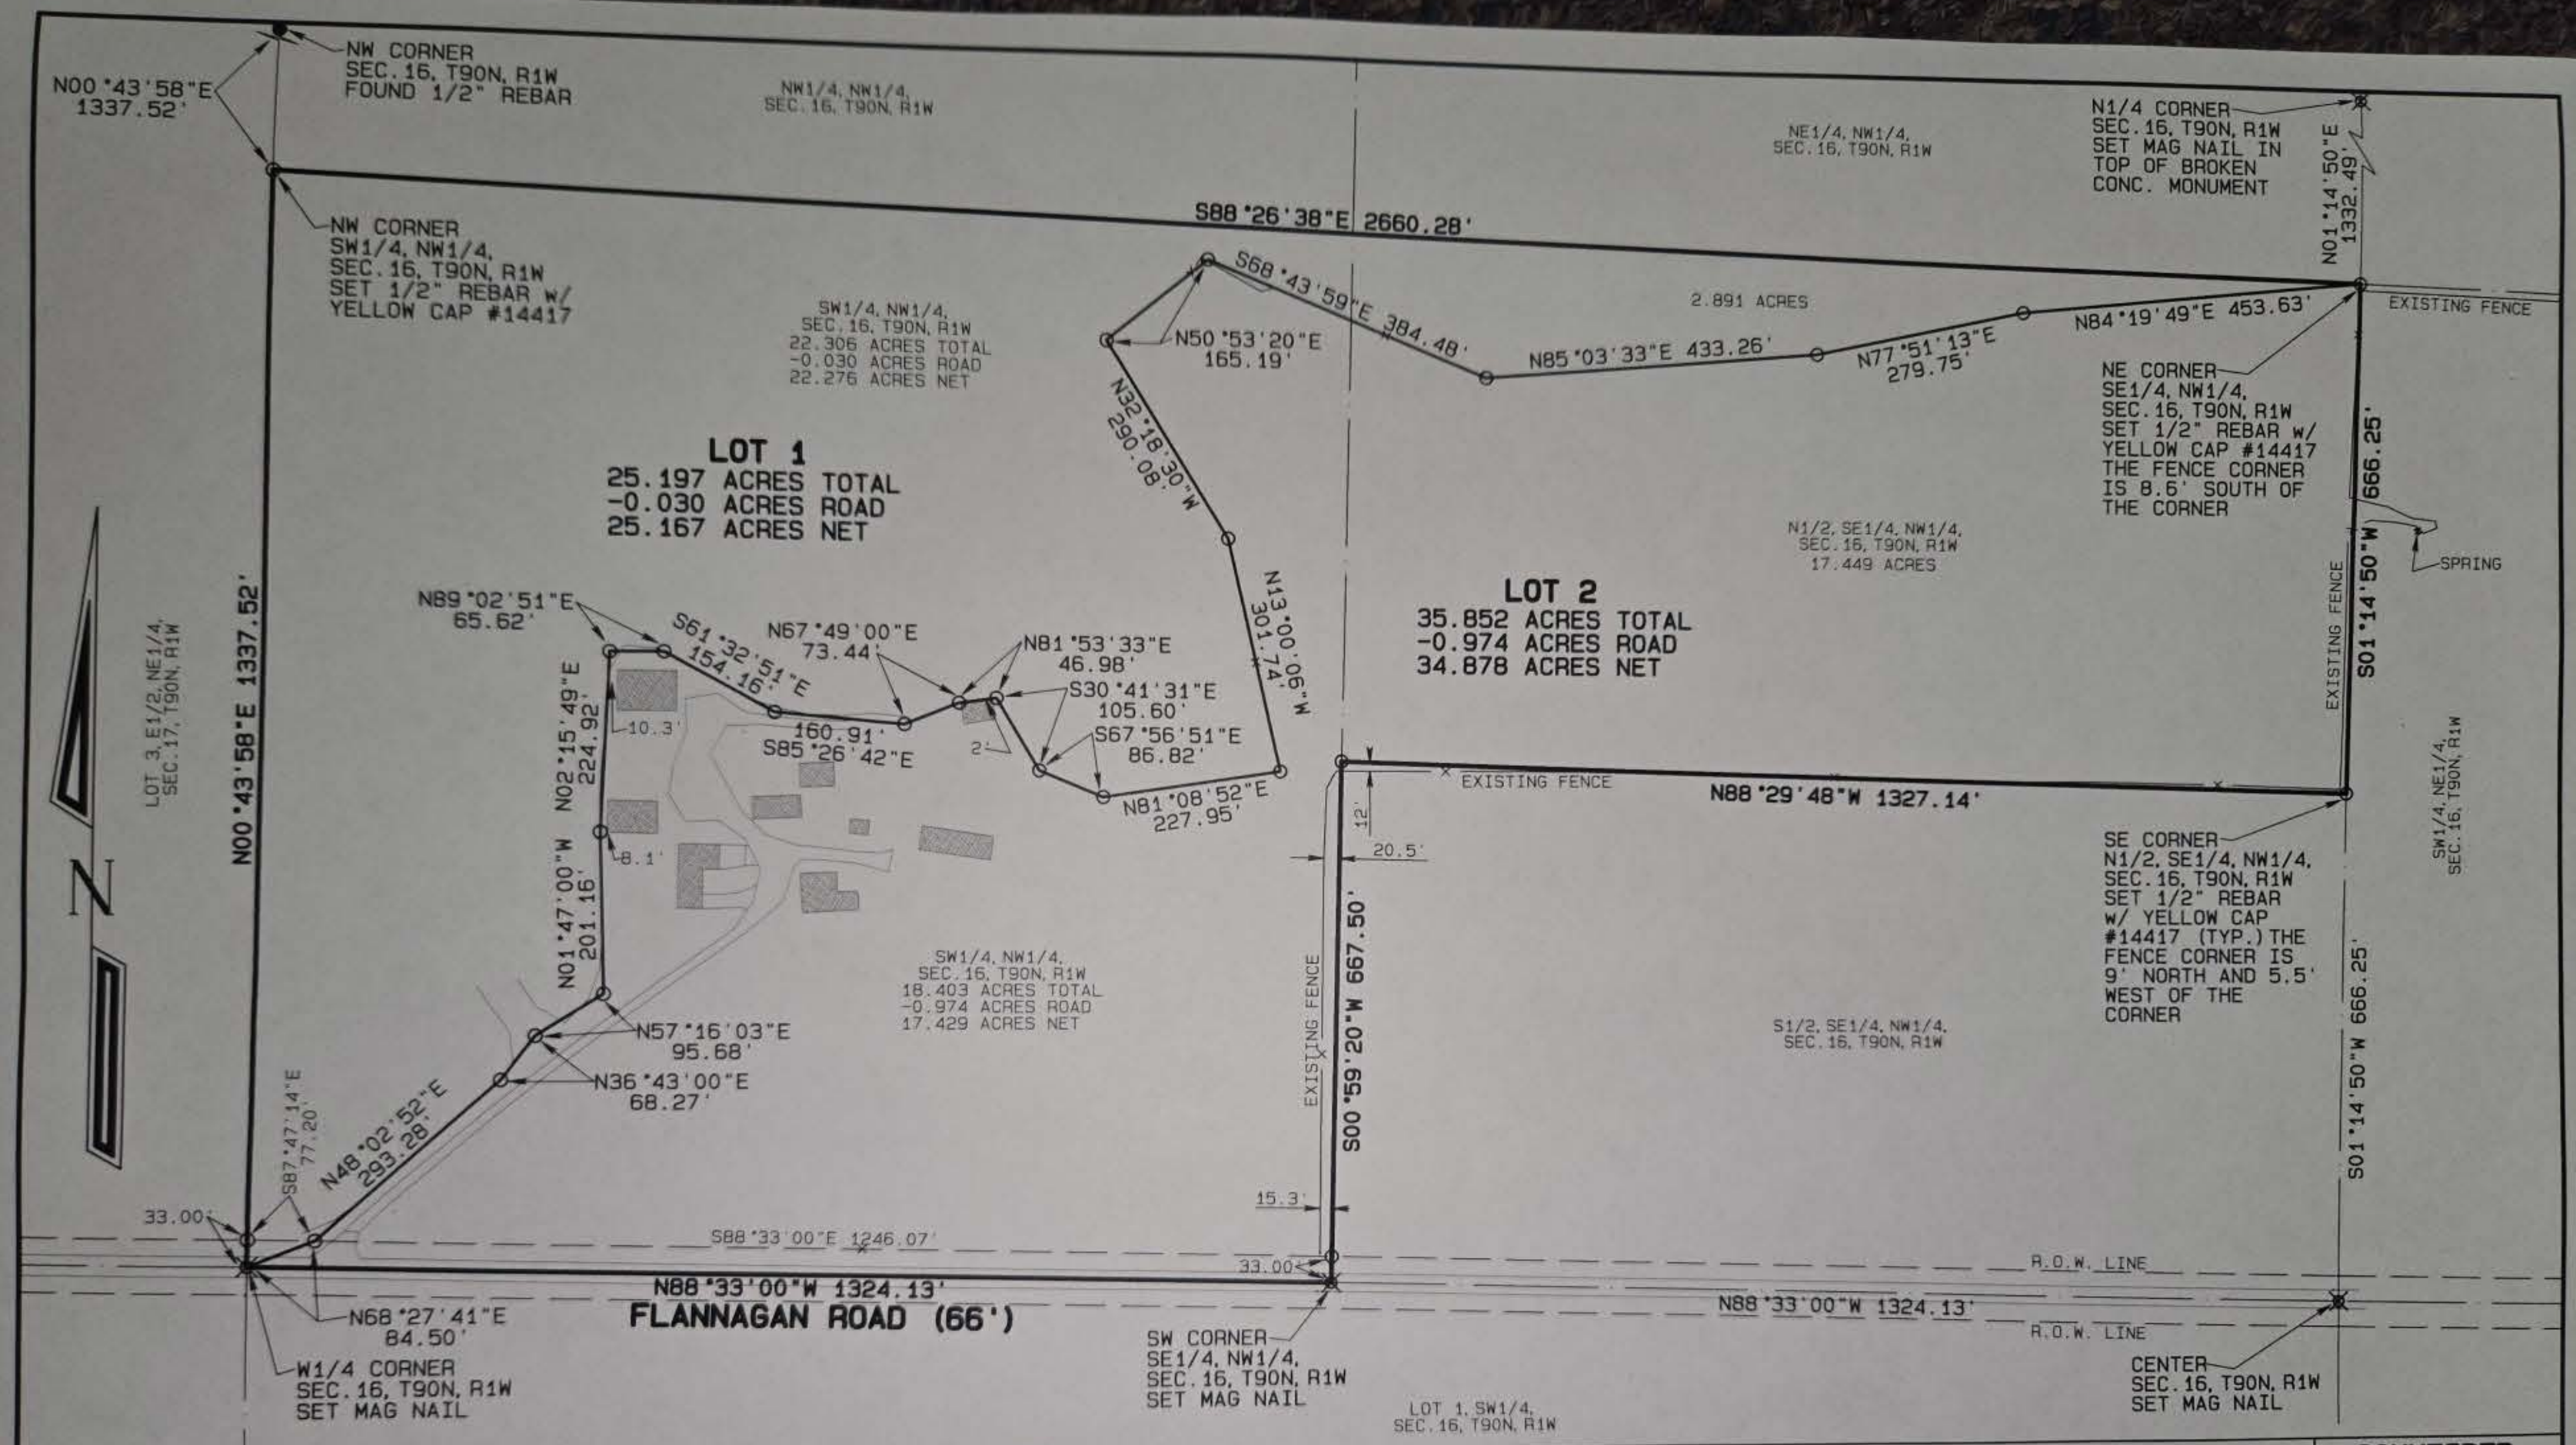

FINAL PLAT

McQUILLEN FARM SUBDIVISION, DUBUQUE COUNTY, IOWA

THE SOUTHWEST QUARTER OF THE NORTHWEST QUARTER AND THE NORTH HALF OF THE SOUTHEAST QUARTER OF THE NORTHWEST QUARTER OF SECTION 16, TOWNSHIP 90 NORTH, RANGE 1 WEST OF THE 5th P.M., DUBUQUE COUNTY, IOWA

GRAPHIC SCALE 1"=200'

0 200 400 600

SCHNEIDER
Land Surveying & Planning, Inc.
P.O. Box 128
Farley, Iowa 52046
Ph# 563-744-3631
daves@yousq.net

Project: 3101
Survey Date: 5/21/2026
Sheet: 2 of 7