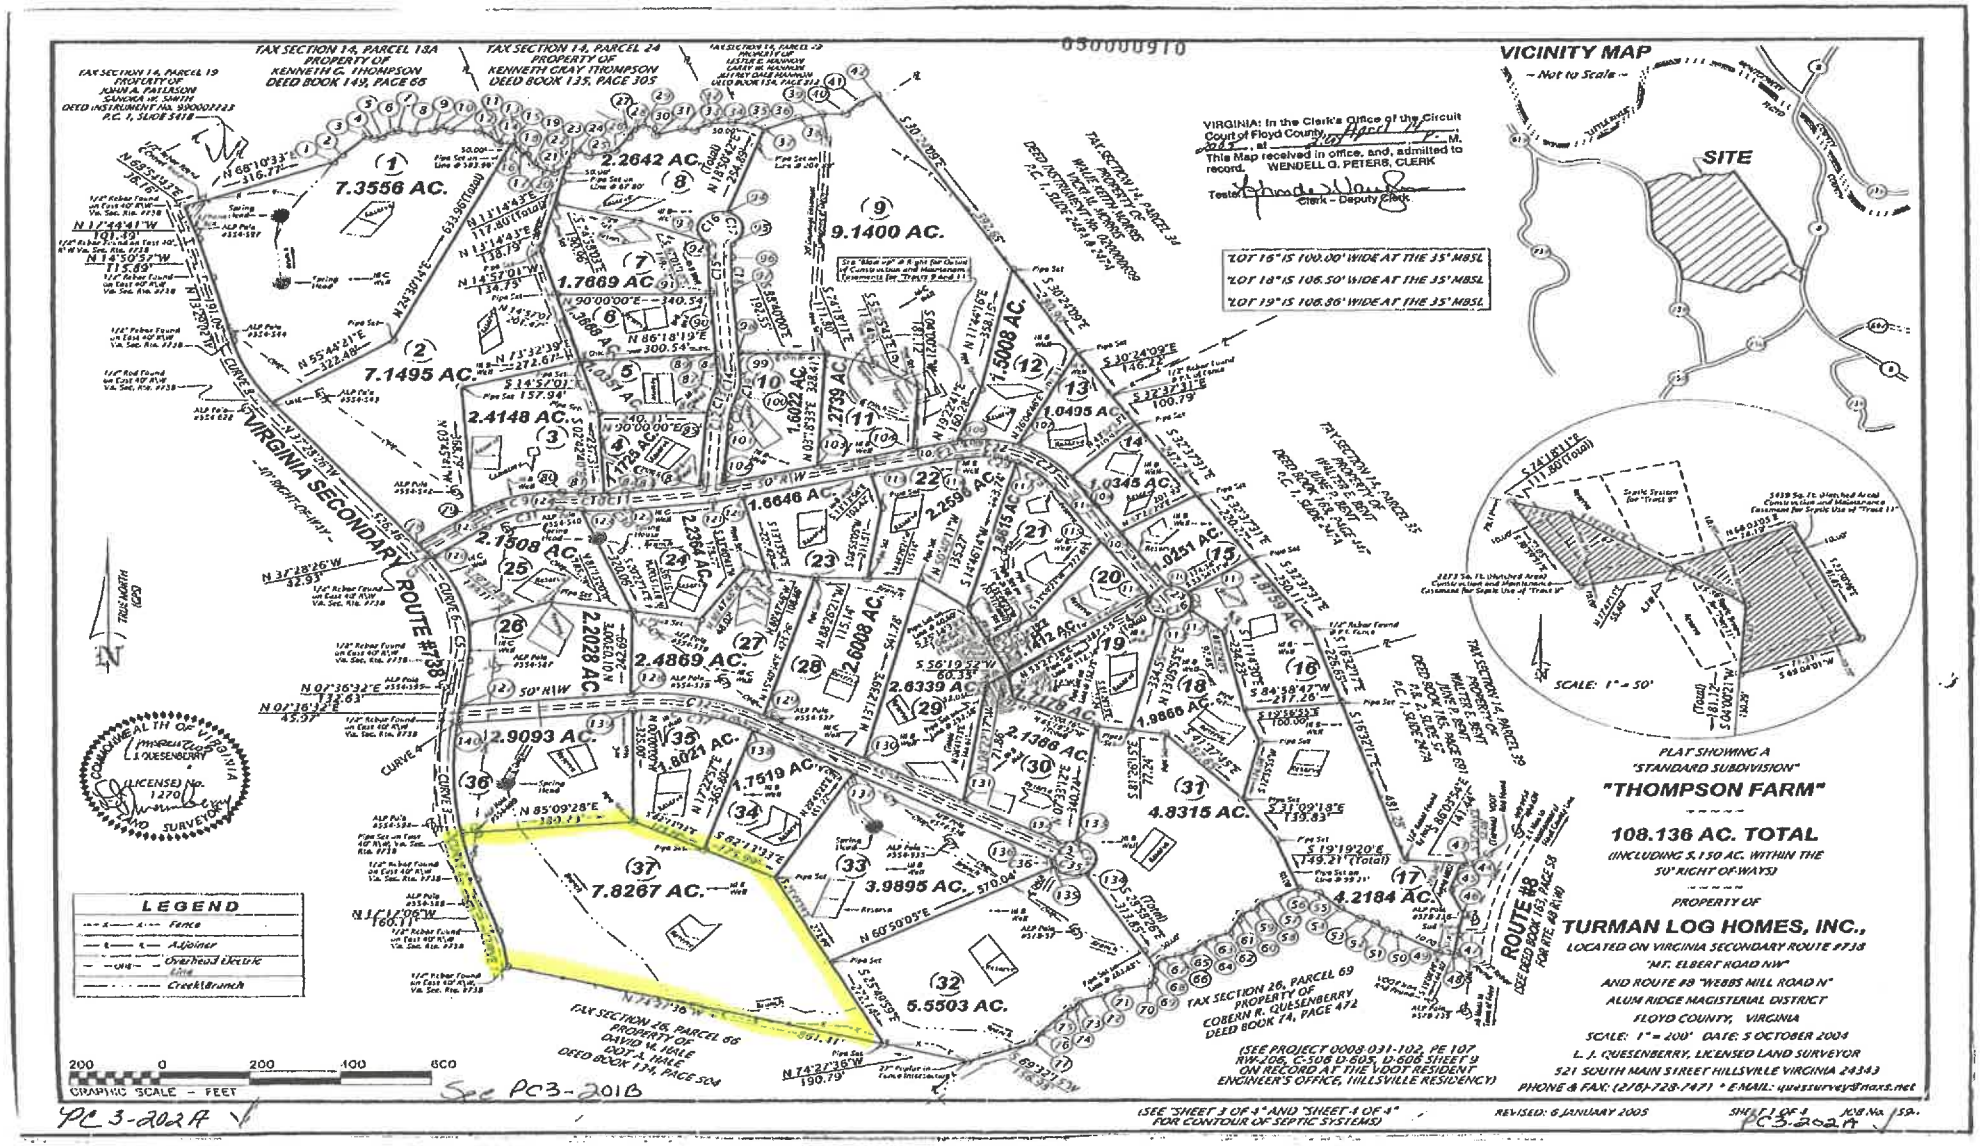

VICINITY MAP
-- Not to Scale --
SITE
VIRGINIA: In the Clerk's Office of the Circuit Court of Floyd County, ... This Map received in office, and, admitted to record. WENDELL G. PETERS, CLERK
"LOT 16" IS 100.00' WIDE AT THE 35' MBSL
"LOT 18" IS 106.50' WIDE AT THE 35' MBSL
"LOT 19" IS 108.86' WIDE AT THE 35' MBSL
VIRGINIA SECONDARY ROUTE #738
ROUTE #8
7.3556 AC.
7.1495 AC.
2.4148 AC.
2.2642 AC.
9.1400 AC.
1.7669 AC.
1.5008 AC.
1.0495 AC.
1.0345 AC.
1.6646 AC.
2.1508 AC.
2.2028 AC.
2.4869 AC.
2.6008 AC.
2.6339 AC.
2.1386 AC.
1.9866 AC.
4.8315 AC.
4.2184 AC.
2.9093 AC.
1.8021 AC.
1.7519 AC.
7.8267 AC.
3.9895 AC.
5.5503 AC.
LEGEND
Fence
Adjoiner
Overhead Electric Line
Creek/Branch
GRAPHIC SCALE - FEET
SCALE: 1" = 50'
PLAT SHOWING A
"STANDARD SUBDIVISION"
"THOMPSON FARM"
108.136 AC. TOTAL
(INCLUDING 5.150 AC. WITHIN THE 50' RIGHT-OF-WAYS)
PROPERTY OF
TURMAN LOG HOMES, INC.,
LOCATED ON VIRGINIA SECONDARY ROUTE #738
"MT. ELBERT ROAD NW"
AND ROUTE #8 "WEBBS MILL ROAD N"
ALUM RIDGE MAGISTERIAL DISTRICT
FLOYD COUNTY, VIRGINIA
SCALE: 1" = 200' DATE: 5 OCTOBER 2004
L. J. QUESENBERRY, LICENSED LAND SURVEYOR
521 SOUTH MAIN STREET HILLSVILLE VIRGINIA 24343
PHONE & FAX: (276)-728-7471 * E-MAIL: quessurvey@naxs.net
(SEE PROJECT 0008-031-102, PE 107 RW-108, C-508 D-805, D-606 SHEET 9 ON RECORD AT THE VDOT RESIDENT ENGINEER'S OFFICE, HILLSVILLE RESIDENCY)
(SEE "SHEET 3 OF 3" AND "SHEET 4 OF 4" FOR CONTOUR OF SEPTIC SYSTEMS)
REVISED: 6 JANUARY 2005
See PC3-201B
PC 3-202A