


LEGEND

IPS - IRON PIN SET
 IPF - IRON PIN FOUND
 NIP - NEW IRON PIPE
 EIP - EXISTING IRON PIPE
 CMS - CONCRETE MONUMENT SET
 CMF - CONCRETE MONUMENT FOUND
 PP - POWER POLE
 SP - SERVICE POLE
 PT - POINT
 R/W - RIGHT-OF-WAY
 --- FENCE
 --- CREEK OR WATERCOURSE
 --- TOP OF RIDGE
 TOR - TOP OF RIDGE
 OHP - OVERHEAD POWER LINE
 MNS - MAG NAIL SET
 POL - POINT ON LINE

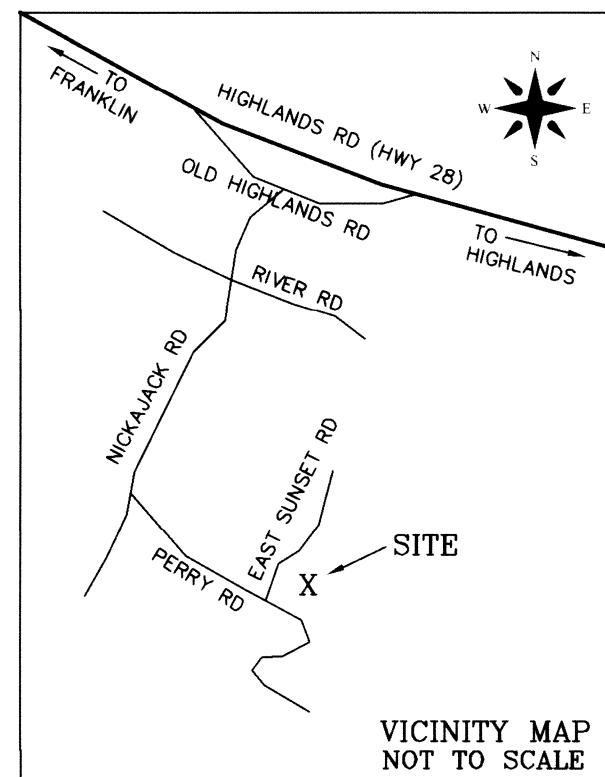

- NOTES: 1) ACREAGE CALCULATED BY COORDINATE COMPUTATIONS.
 2) NO N.C.G.S. HORIZONTAL CONTROL MONUMENT FOUND WITHIN 2000' OF SITE.
 3) THIS PROPERTY DOES NOT LIE IN A FLOOD HAZARD AREA.
 4) THIS PROPERTY SUBJECT TO RIGHT OF WAYS, EASEMENTS AND RESTRICTIONS OF RECORD, UNRECORDED, WRITTEN AND/OR UNWRITTEN.
 5) TRACT 14A PROPOSED TO BE ADDED TO PILLIFANT TRACT IN DEED (R-18, 344)

REV 1

I HEREBY CERTIFY THAT THIS PLAT IS OF THE FOLLOWING TYPE:

G.S. 47-30 (f)(11)(a). THIS SURVEY CREATES A SUBDIVISION OF LAND WITHIN THE AREA OF A COUNTY OR MUNICIPALITY THAT HAS AN ORDINANCE THAT REGULATES PARCELS OF LAND.

James R. Davenport
 JAMES R. DAVENPORT, P.L.S. L-1462

I, JAMES R. DAVENPORT, CERTIFY THAT THIS PLAT WAS DRAWN UNDER MY SUPERVISION FROM AN ACTUAL SURVEY MADE UNDER MY SUPERVISION. DEED DESCRIPTION RECORDED IN BOOK L-40, PAGE 2340 THAT THE BOUNDARIES NOT SURVEYED ARE CLEARLY INDICATED AS DRAWN FROM INFORMATION FOUND IN BOOK , PAGE , THAT THE RATIO OF PRECISION AS CALCULATED IS 1: 7,500+; THAT THIS PLAT WAS PREPARED IN ACCORDANCE WITH GS 47-30 AS AMENDED. WITNESS MY ORIGINAL SIGNATURE, REGISTRATION NO., AND SEAL THIS 3rd DAY OF AUGUST, AD 20 22.

PROFESSIONAL LAND SURVEYOR - REGISTRATION NUMBER L-1462


STATE OF NORTH CAROLINA
 COUNTY OF MACON

I, Michael C. Hall, REVIEW OFFICER OF MACON COUNTY, CERTIFY THAT THE MAP OR PLAT TO WHICH THIS CERTIFICATION IS AFFIXED MEETS ALL STATUTORY REQUIREMENTS FOR RECORDING.


REVIEW OFFICER Michael C. Hall DATE 3/1/2023

STATE OF NORTH CAROLINA: COUNTY OF
 THE FOREGOING CERTIFICATES OF JAMES R. DAVENPORT, PROFESSIONAL LAND SURVEYOR, AND REVIEW OFFICER, ARE CERTIFIED TO BE CORRECT. THIS INSTRUMENT WAS PRESENTED FOR REGISTRATION AND RECORDED IN THIS OFFICE IN PLAT CABINET , SLIDE , THIS DAY OF , AT O'CLOCK M, 20 AD.


REGISTER OF DEEDS

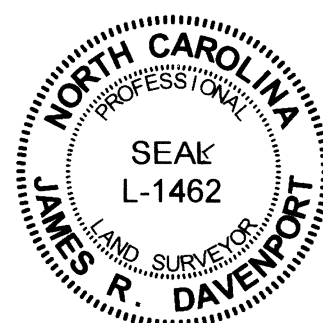

PLAT NORTH
 PC 1, SL 45, PG 1

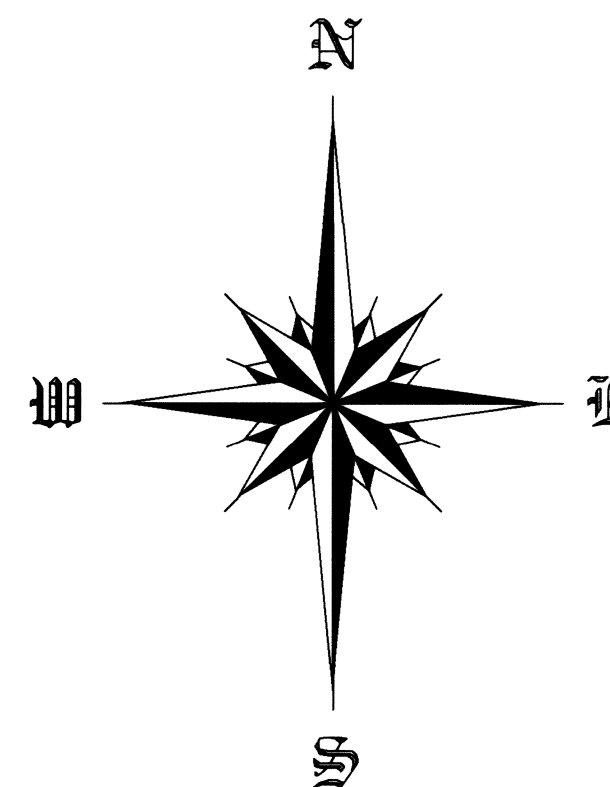

CARD
12437

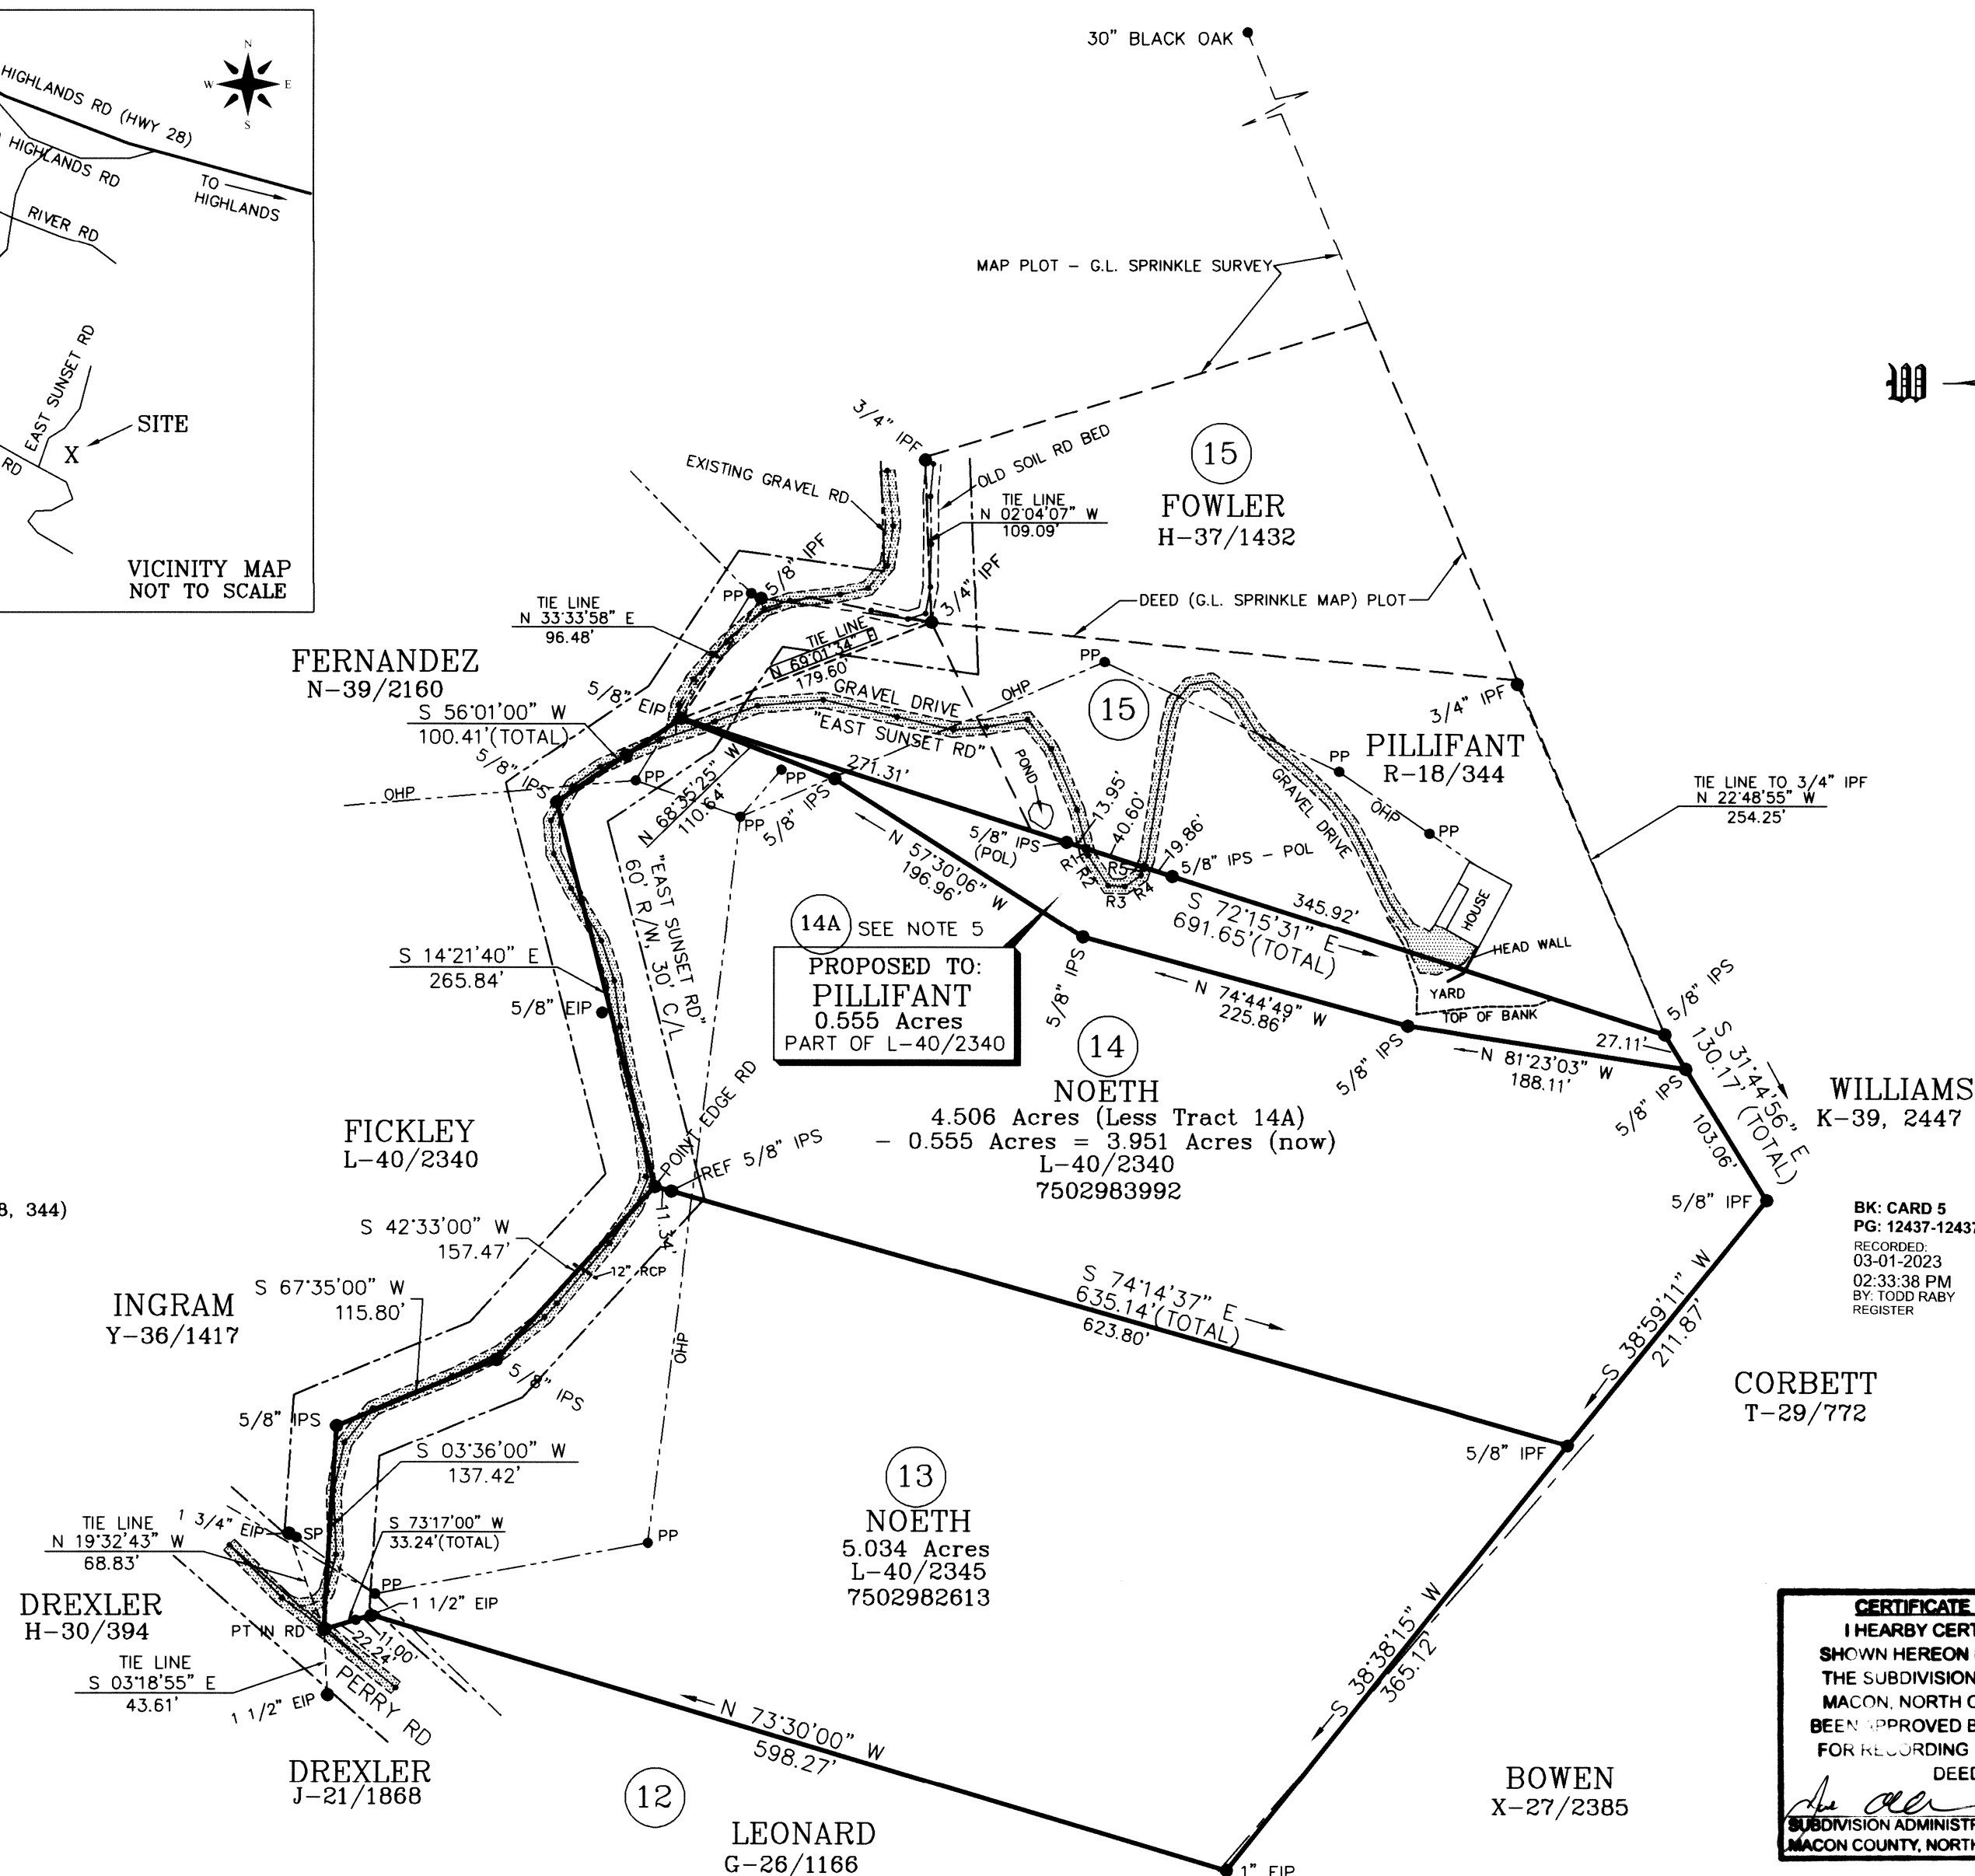

BK: CARD 5
 PG: 12437-12437
 RECORDED:
 03-01-2023
 02:33:38 PM
 BY: TODD RABY
 REGISTER

2023001223
MACON COUNTY, NC
TODD RABY
 REGISTER OF DEEDS

NC FEE \$21.00

CERTIFICATE OF APPROVAL FOR RECORDING
 I HEREBY CERTIFY THAT THE SUBDIVISION PLAT SHOWN HEREON HAS BEEN FOUND TO COMPLY WITH THE SUBDIVISION REGULATIONS OF THE COUNTY OF MACON, NORTH CAROLINA AND THAT THIS PLAT HAS BEEN APPROVED BY THE SUBDIVISION ADMINISTRATOR FOR RECORDING IN THE OFFICE OF THE REGISTER OF DEEDS OF MACON COUNTY.

Todd Raby
 SUBDIVISION ADMINISTRATOR
 MACON COUNTY, NORTH CAROLINA

2/22/23
 DATE

REV 1 - NOVEMBER 2, 2022 - TRACT 14A ADDED TO MAP.
 (TO SETTLE ENCROACHMENT - SEE NOTE 5).

DAVENPORT, IVEY & ASSOC., INC.
 PROFESSIONAL LAND SURVEYORS

P.O. BOX 234 CULLOWHEE, N.C. 28723

LICENSE NO. C-0814

(828) 293-3258

SURVEY FOR: JEFFERY ALLEN NOETH &SHELBY MILLER NOETHDEED REF. - L-40/2345 & L-40/2340PIN # 7502982613 & 7502983992STATE: NORTH CAROLINA COUNTY: MACONTOWNSHIP: ELLIJAY DATE: AUGUST 3, 2022COR. FILE: M75 NEW DRAWN BY: JRD

SCALE: 1" = 100' FIELD BK: N/A DWG. NO: REV 1
M-75