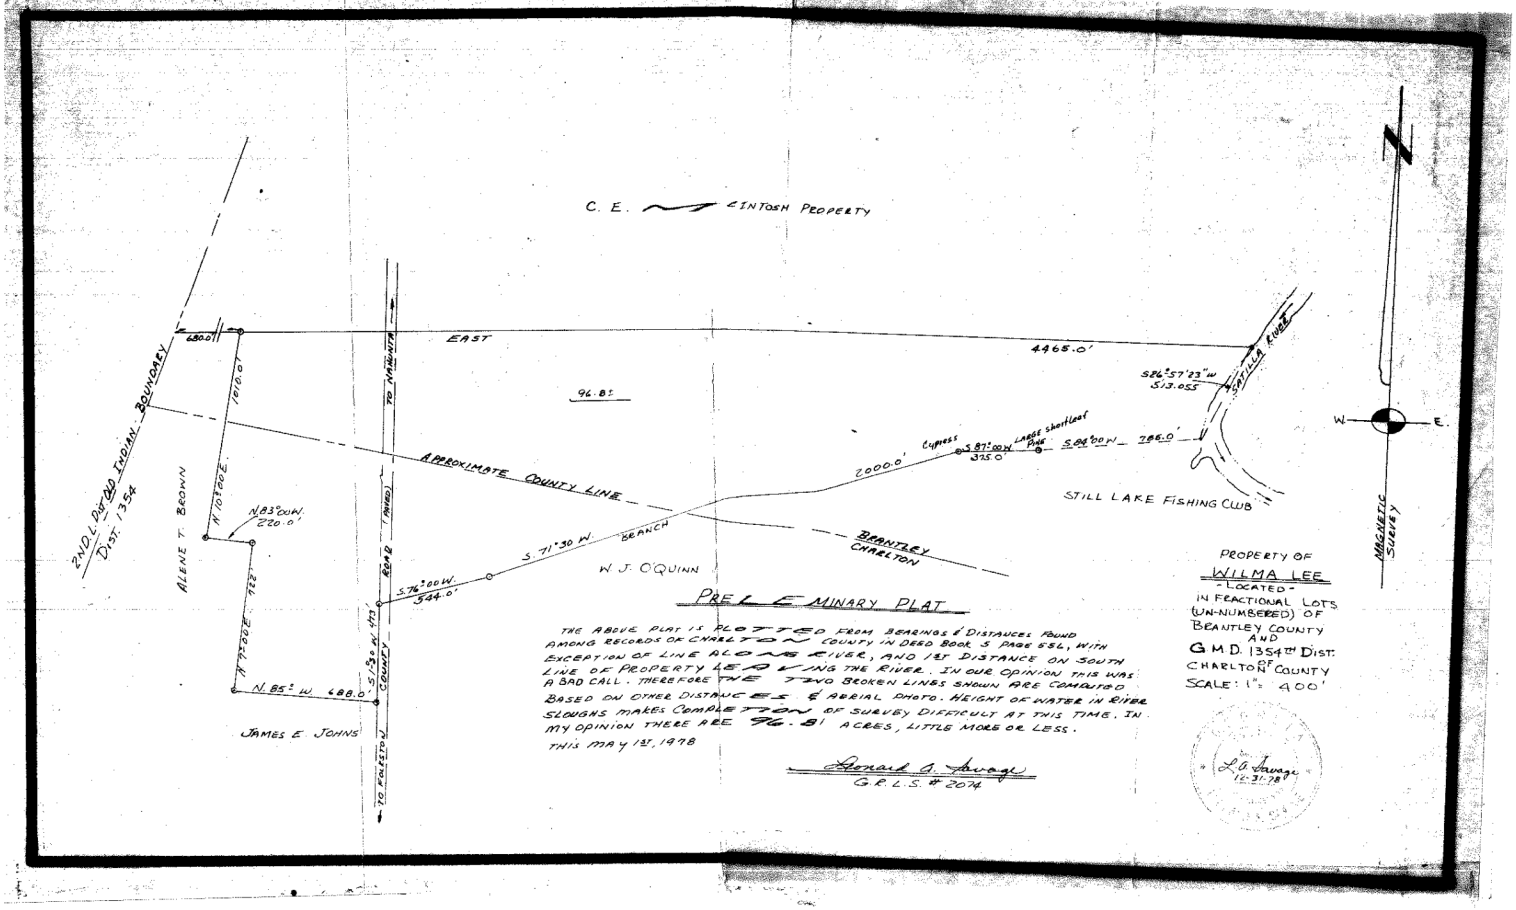

PRELIMINARY PLAT

THE ABOVE PLAT IS PLOTTED FROM BEARINGS & DISTANCES FOUND AMONG RECORDS OF CHARLTON COUNTY IN DEED BOOK S PAGE 551, WITH EXCEPTION OF LINE ALONG RIVER, AND 1ST DISTANCE ON SOUTH LINE OF PROPERTY LEADING THE RIVER. IN OUR OPINION THIS WAS A BAD CALL. THEREFORE THE TWO BROKEN LINES SHOWN ARE COMPUTED BASED ON OTHER DISTANCES & AERIAL PHOTO. HEIGHT OF WATER IN RIVER SLOUGHS MAKES COMPLETION OF SURVEY DIFFICULT AT THIS TIME. IN MY OPINION THERE ARE 96.81 ACRES, LITTLE MORE OR LESS.

THIS MAY 1ST, 1978

Leonard A. Savage
G.R.L.S. # 2074

State of Georgia } Clerks Office
Brantley County } Superior Court
File No. _____
I Certify that the within instrument of writing was filed for record at 9 o'clock A.M. this 12 day of June 1978 and duly recorded in Book 8 of Plats Page 69, this 12 day of June 1978
E. H. Morgan
Clerk Superior Court, Brantley Co., Ga.