Replat

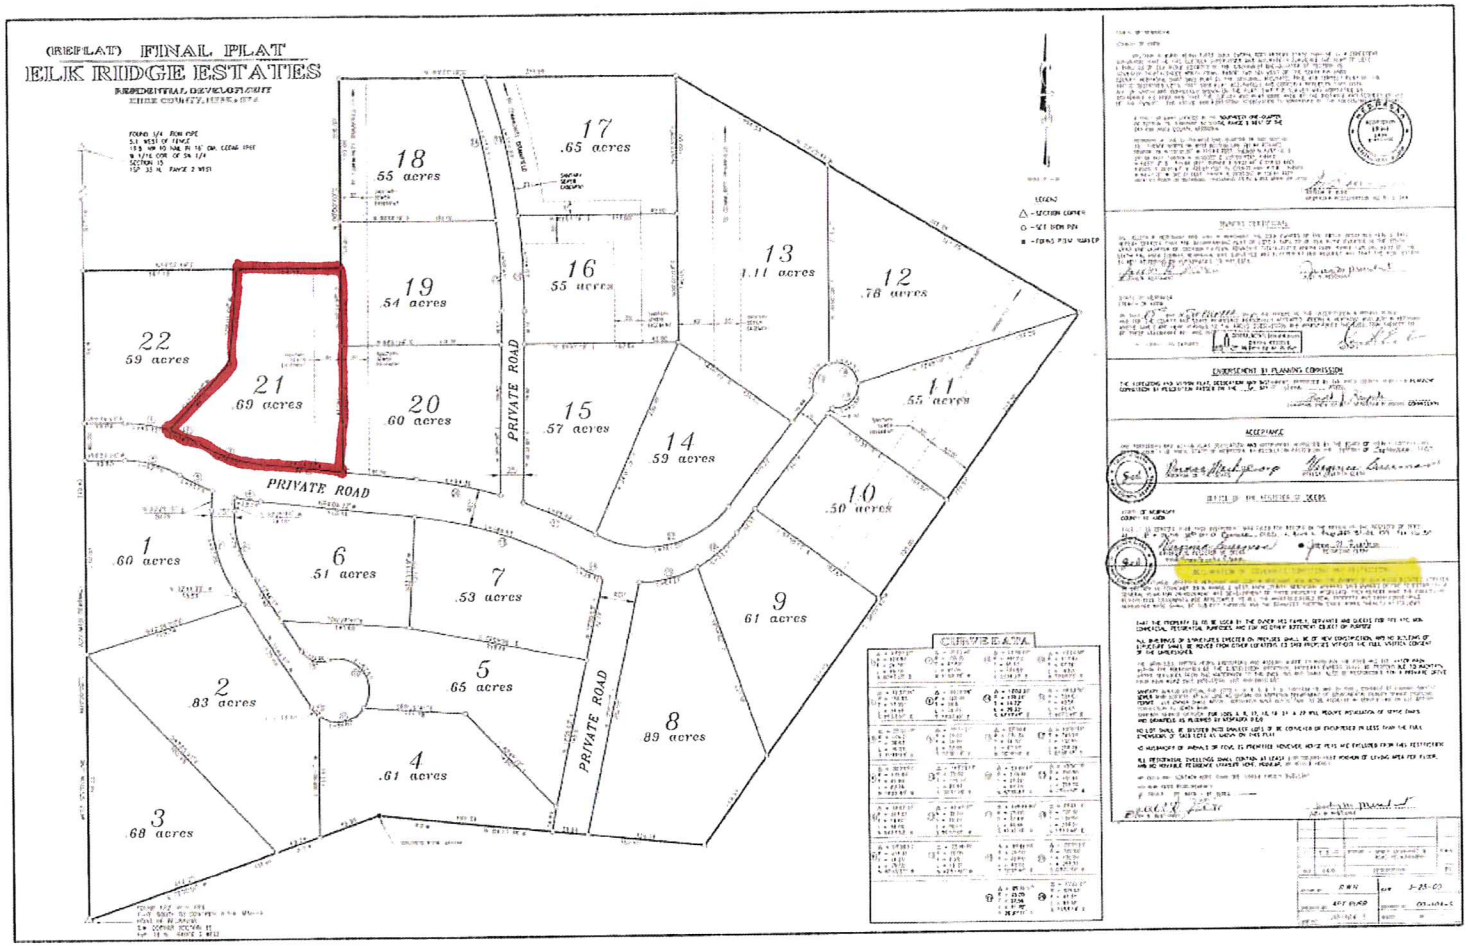
(REPLAT) FINAL PLAT
ELK RIDGE ESTATES
RESIDENTIAL DEVELOPMENT
ADA COUNTY, IDAHO
18
.55 acres
17
.65 acres
19
.54 acres
16
.55 acres
13
1.11 acres
12
.78 acres
22
.59 acres
21
.69 acres
20
.60 acres
15
.57 acres
14
.59 acres
11
.55 acres
10
.50 acres
PRIVATE ROAD
PRIVATE ROAD
PRIVATE ROAD
1
.60 acres
6
.51 acres
7
.53 acres
9
.61 acres
2
.83 acres
5
.65 acres
8
.89 acres
4
.61 acres
3
.68 acres
CURVE DATA
LEGEND
△ - SECTION CORNER
○ - SET IRON PIN
■ - FOUND PIN