Unofficial Document

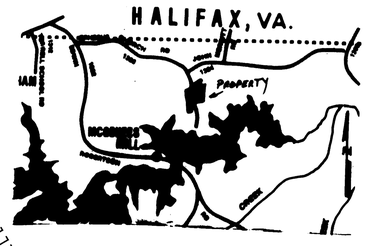

VICINITY MAP — NO SCALE

North Carolina, PERSON County

I, ERNEST B. WOOD JR, certify that this survey is of an existing parcel (or parcels) within PERSON County as recorded in Deed Book 52, Page 317 and/or Plat Cabinet or Plat Book —, Page —. All provisions of North Carolina General Statute 47-30 as amended regarding this survey have been met and no further approvals are required. Witness my hand and seal this 14 day of DECEMBER, 1992.

Ernest B. Wood Jr.
Registered Land Surveyor

LOCAL GOVERNMENT APPROVAL TO RECORD

NORTH CAROLINA REGISTERED SEAL L-2648 LAND SURVEYOR ERNEST B. WOOD, JR.

MARK THOMAS GENTRY, SR. NOTARY PUBLIC PERSON COUNTY, N.C.

STATE OF NORTH CAROLINA, COUNTY OF PERSON.

I, ERNEST B. WOOD, JR. certify that this plat was drawn under my supervision from an actual survey made under my supervision (deed description recorded in Book 52, page 317, ect.) (other); that the boundaries not surveyed are clearly indicated as drawn from information found in Book, — page —; that the ratio of precision as calculated is 1: 10,000+; that this plat was prepared in accordance with G.S. 47 - 30 as ammended.

Witness my original signature, registration number, and seal this 14 day of DECEMBER, A.D., 1992

Ernest B. Wood Jr. L-2648
SURVEYOR REGISTRATION NUMBER

STATE OF NORTH CAROLINA, COUNTY OF PERSON

I, MARK THOMAS GENTRY SR., a Notary Public of the county and state aforesaid, certify that ERNEST B. WOOD JR., a Registered Land Surveyor, personally appeared before me this day and acknowleged the execution of the foregoing instrument.

Witness my hand and official stamp or seal this 14 day of DECEMBER, A.D. 19 92

Mark Thomas Gentry Sr.

My commission expires 10-23-94 NOTARY PUBLIC

STATE OF NORTH CAROLINA, COUNTY OF Person

The foregoing certificate of Mark Thomas Gentry Sr., a Notary Public of the governmental unit designated, is certified to be correct. This plat was presented for registration and recorded in this office at Plat Book or Plat Cabinet 7, Page 93-1, this 29 day of DEC, 1992 at 11:55 o'clock A M.

(DEPUTY)
REGISTER OF DEEDS Amanda W. Garrett

Unofficial Document

Survey for

BARRY T. WHITFIELD

Cunningham Twp., Person Co., N.C.
Dec. 1992 Scale 1" = 200'

200' 100' 0 200' 400'

Ernest B. Wood, Jr, RLS-2648, Roxboro, N. C.

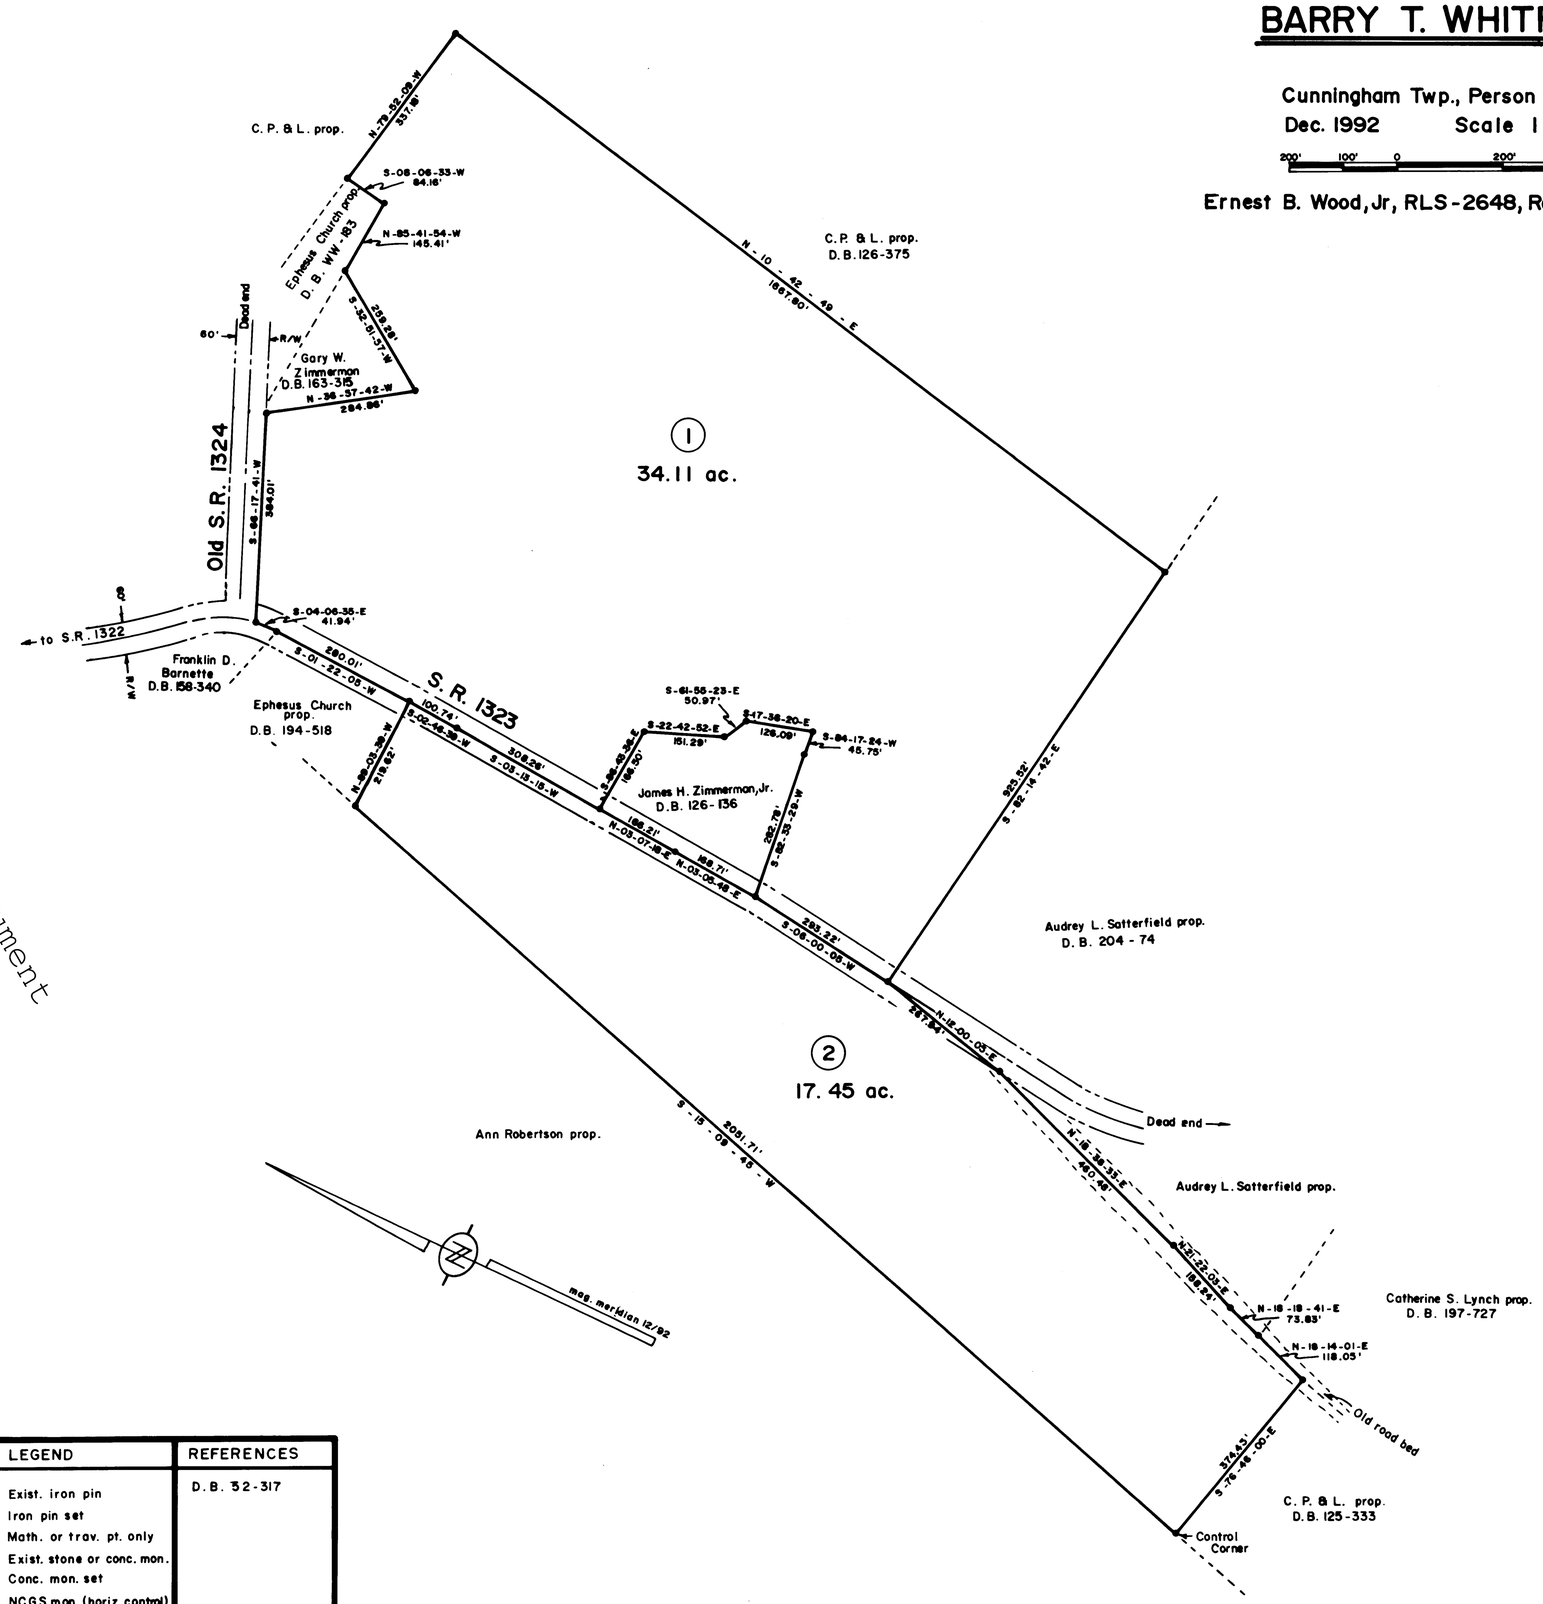

Wood & Morrow
Land Surveying

252 North Lamar Street
Roxboro, North Carolina 27573

Phone
(919) 599-3900

LEGEND	REFERENCES
Exist. iron pin	D.B. 52-317
Iron pin set	
Math. or trav. pt. only	
Exist. stone or conc. mon.	
Conc. mon. set	
NCGS mon. (horiz. control)	
RECORDING DATA	TAX MAP

SOUTHERN PHOTO - GREENSBORO #81110