


CERTIFIED SURVEY MAP

LOCATED IN PART OF THE SOUTHWEST QUARTER OF THE SOUTHWEST QUARTER OF SECTION 15, TOWNSHIP 29 NORTH, RANGE 19 WEST, TOWN OF HUDSON, ST. CROIX COUNTY, WISCONSIN.

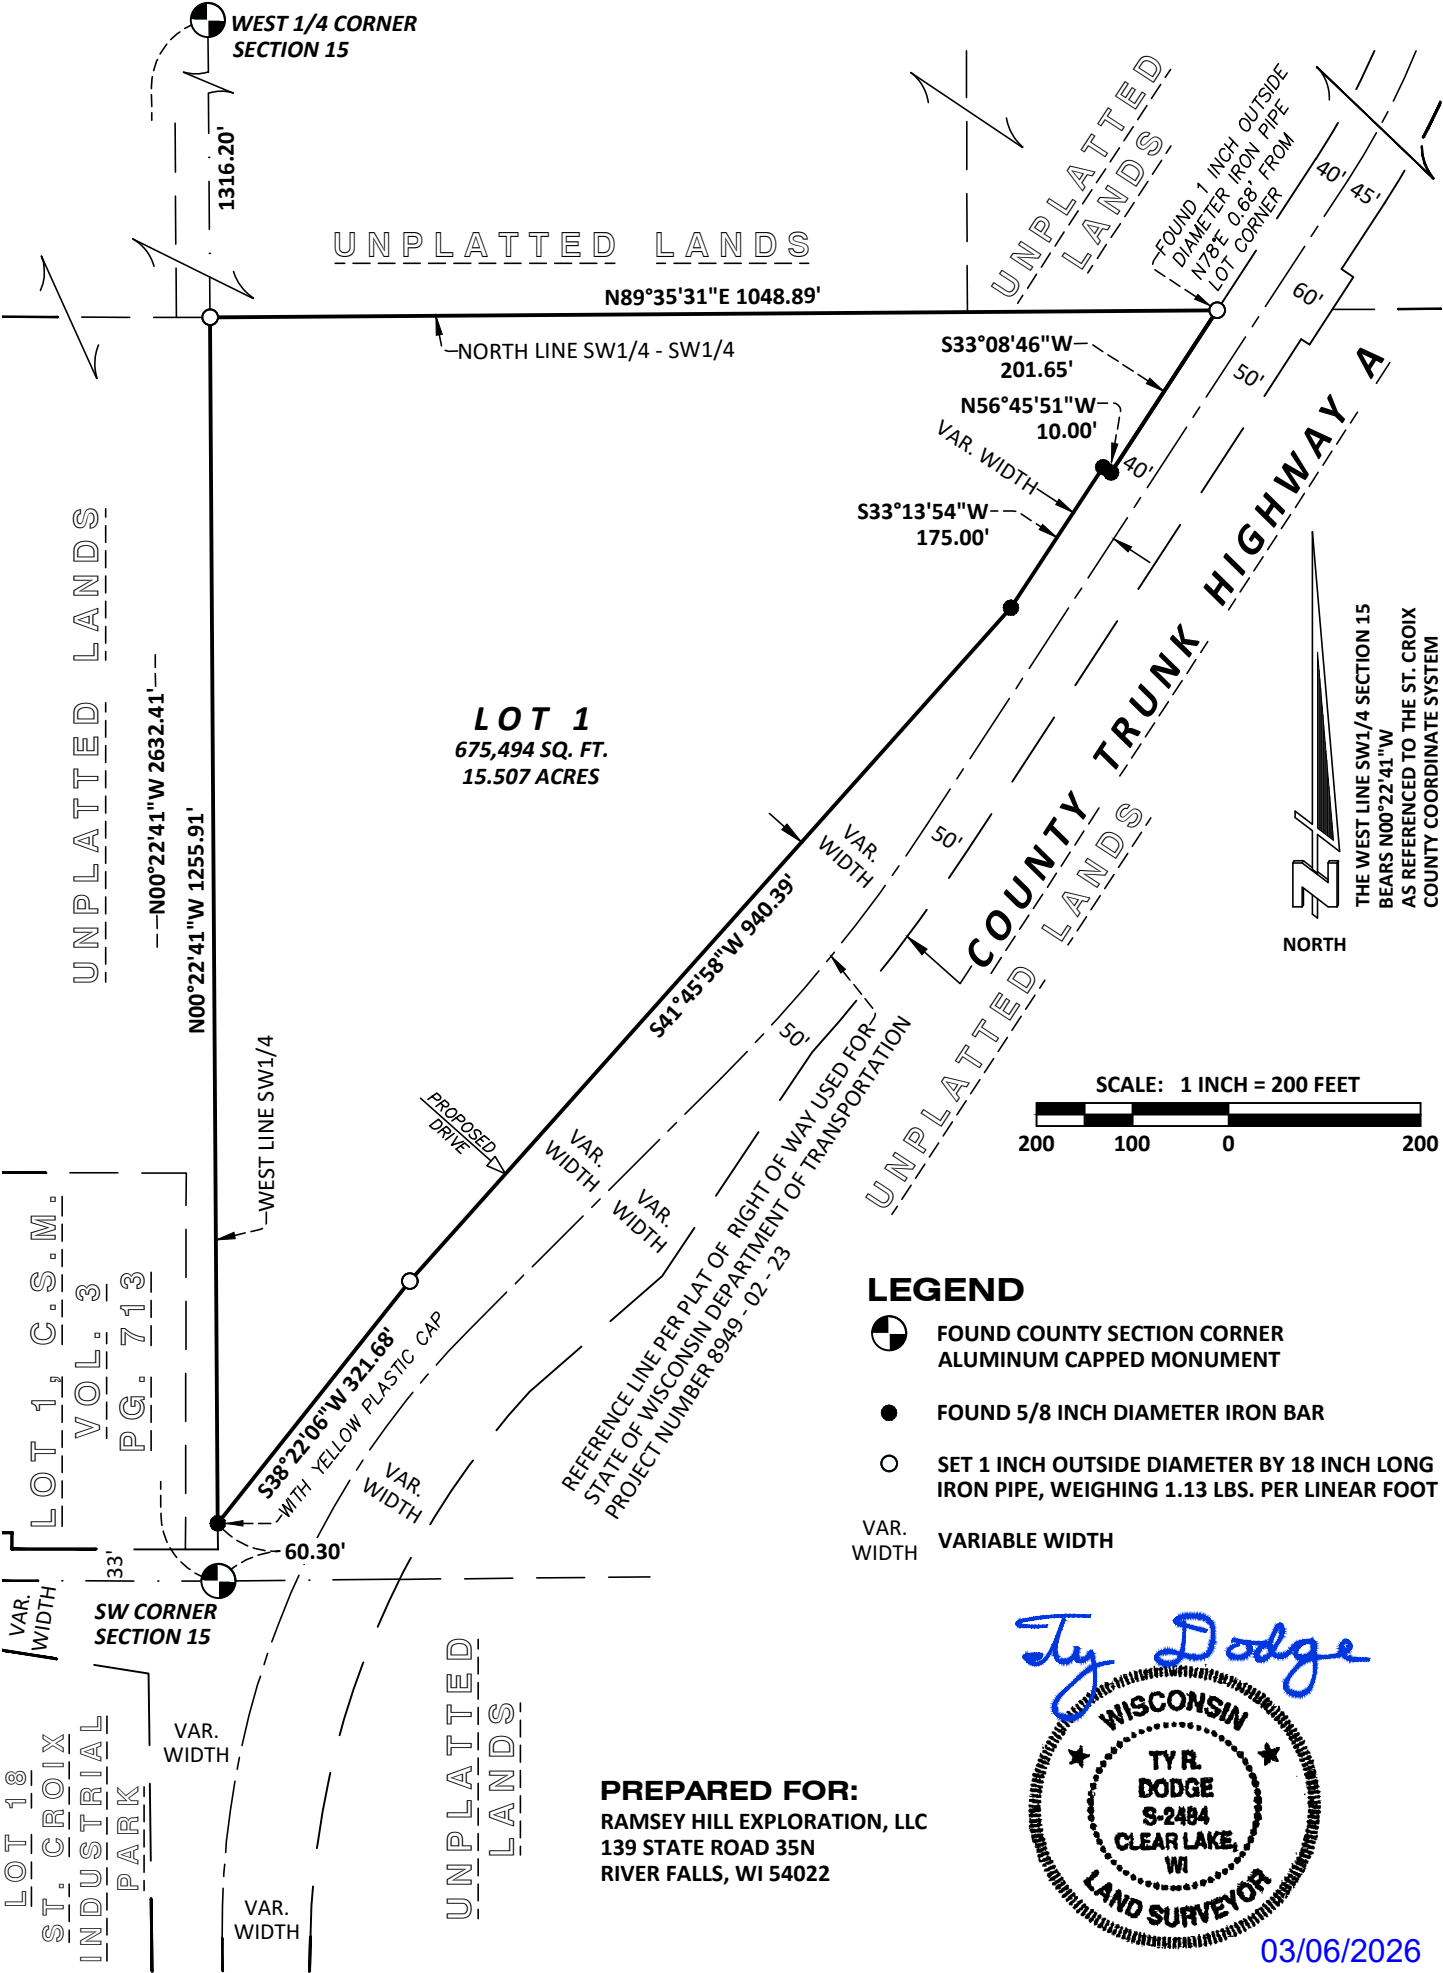

CERTIFIED SURVEY MAP

LOCATED IN PART OF THE SOUTHWEST QUARTER OF THE SOUTHWEST QUARTER OF SECTION 15,
TOWNSHIP 29 NORTH, RANGE 19 WEST, TOWN OF HUDSON, ST. CROIX COUNTY, WISCONSIN.

SURVEYOR'S CERTIFICATE:

I, Ty Dodge, Professional Wisconsin Land Surveyor, hereby certify that by the direction of Ramsey Hill Exploration, LLC, I have surveyed, divided and mapped part of the Southwest Quarter of the Southwest Quarter of Section 15, Township 29 North, Range 19 West, Town of Hudson, St. Croix County, Wisconsin; described as follows:

Commencing at the southwest corner of said Section 15; thence N00°22'41"W, along the west line of the Southwest Quarter of said section, 60.30 feet to a point on the west right of way of County Trunk Highway A and the Point of Beginning; thence N00°22'41"W, along the west line of said Southwest Quarter, 1255.91 feet to the north line of the Southwest Quarter of the Southwest Quarter; thence N89°35'31"E, along the north line of said Southwest Quarter of the Southwest Quarter, 1048.89 feet to the west right of way of County Trunk Highway A; thence S33°08'46"W, along said west right of way, 201.65 feet; thence N56°45'51"W, along said right of way, 10.00 feet; thence S33°13'54"W, along said right of way, 175.00 feet; thence S41°45'58"W, along said right of way, 940.39 feet; thence S38°22'06"W, along said right of way, 321.68 feet to the Point of Beginning.

Containing 15.507 acres of land, more or less. Subject to all easements, restrictions and covenants of record. I also certify that this Certified Survey Map is a correct representation to scale of the exterior boundary surveyed and described; that field surveying has been completed as of the signed date hereon; that I have fully complied with the provisions of Chapter 236.34 of the Wisconsin statutes and the land subdivision ordinance of St. Croix County and the Town of Hudson in surveying and mapping the same.

Ty Dodge
Ty Dodge PLS #2484
Auth Consulting & Associates
2920 Enloe St. Hudson, WI 54016
(715) 386-2007
tdodge@authconsulting.com

03/06/2026
Date



ST. CROIX COUNTY COMMUNITY DEVELOPMENT DEPARTMENT CERTIFICATE

This minor land division for Ramsey Hill Exploration, LLC, is hereby approved by the St. Croix County Community Development Department.

St. Croix County Community
Development Department

Date

*PID Number: 020-1027-00-050
The parcel identification number is shown for reference only.
Said number may not be current and will change at the time of parcel division.*

Contact St. Croix County Real Property Lister for additional information.

Each parcel shown on this map is subject to state, county and township laws, rules and regulations (i.e., wetlands, minimum lot size, access to parcel, etc.) before purchasing or developing any parcel contact the St. Croix County Community Development Department and the Town of Hudson for advice.